


BLOCK - A

BLOCK - B



BLOCK - B

BLOCK - A

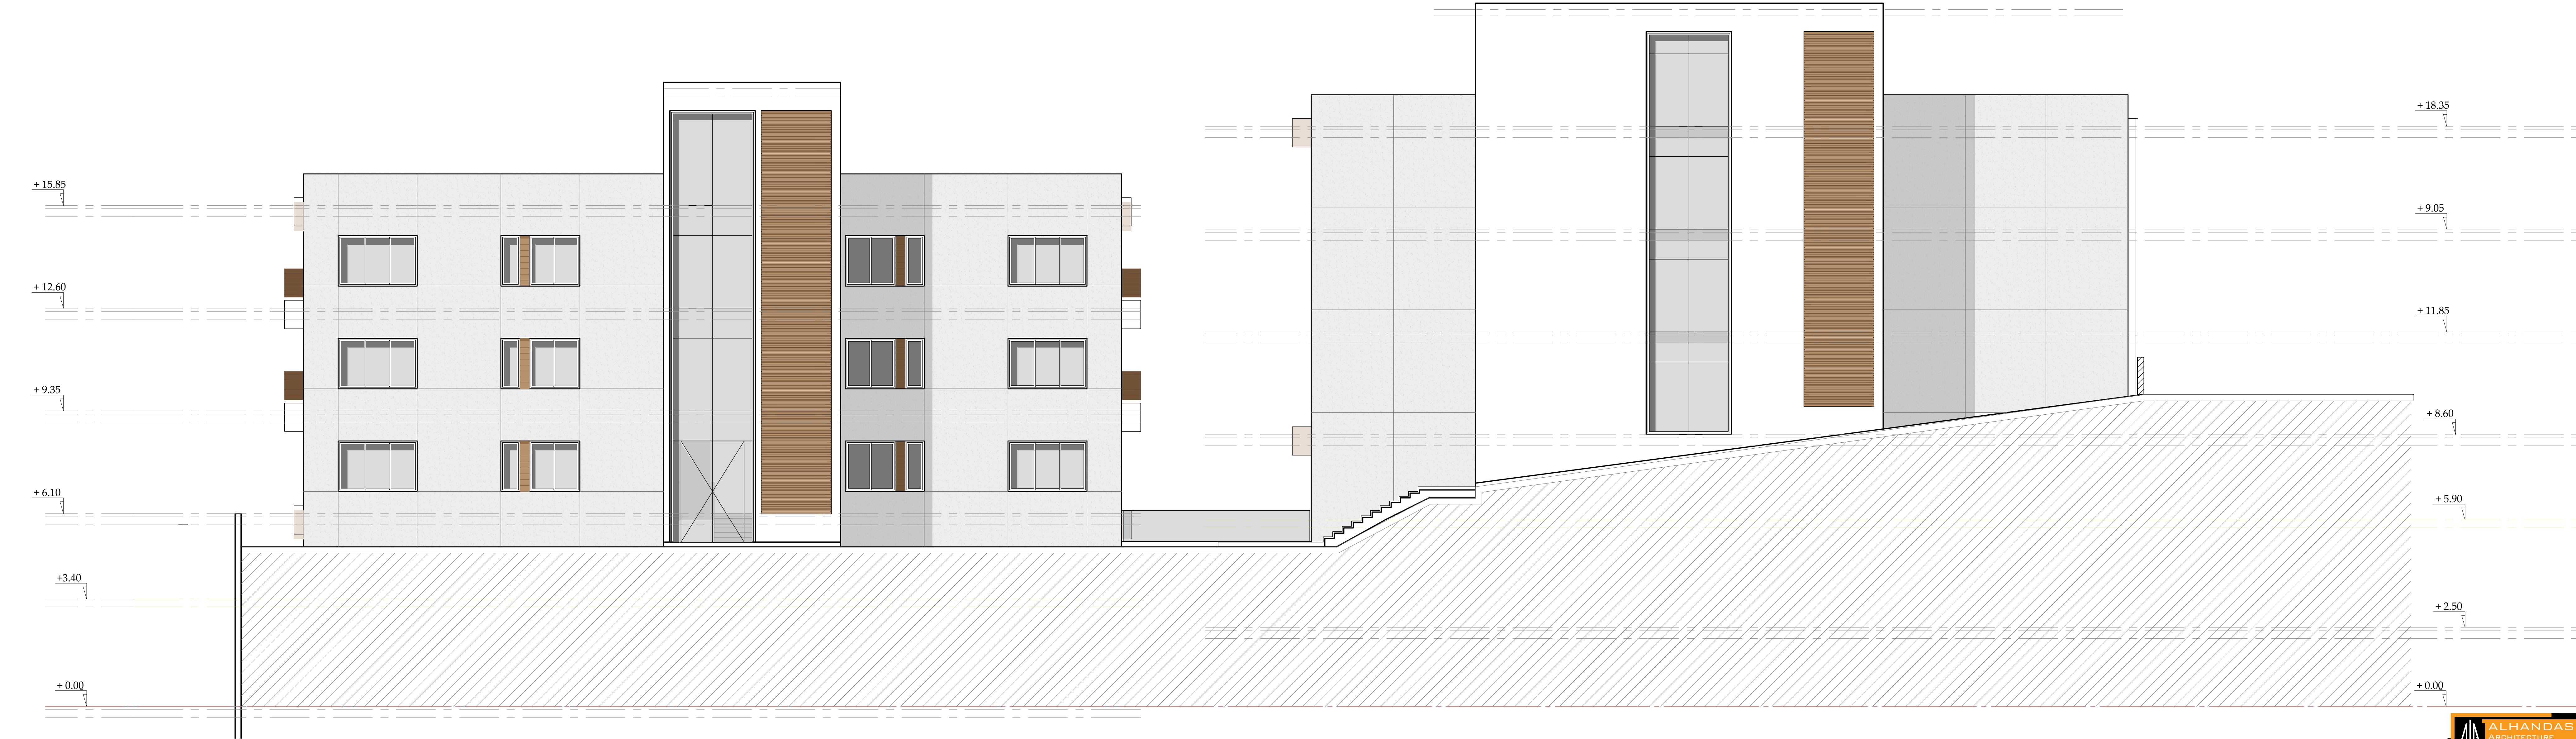

ELEVATIONS
SCALE 1:100